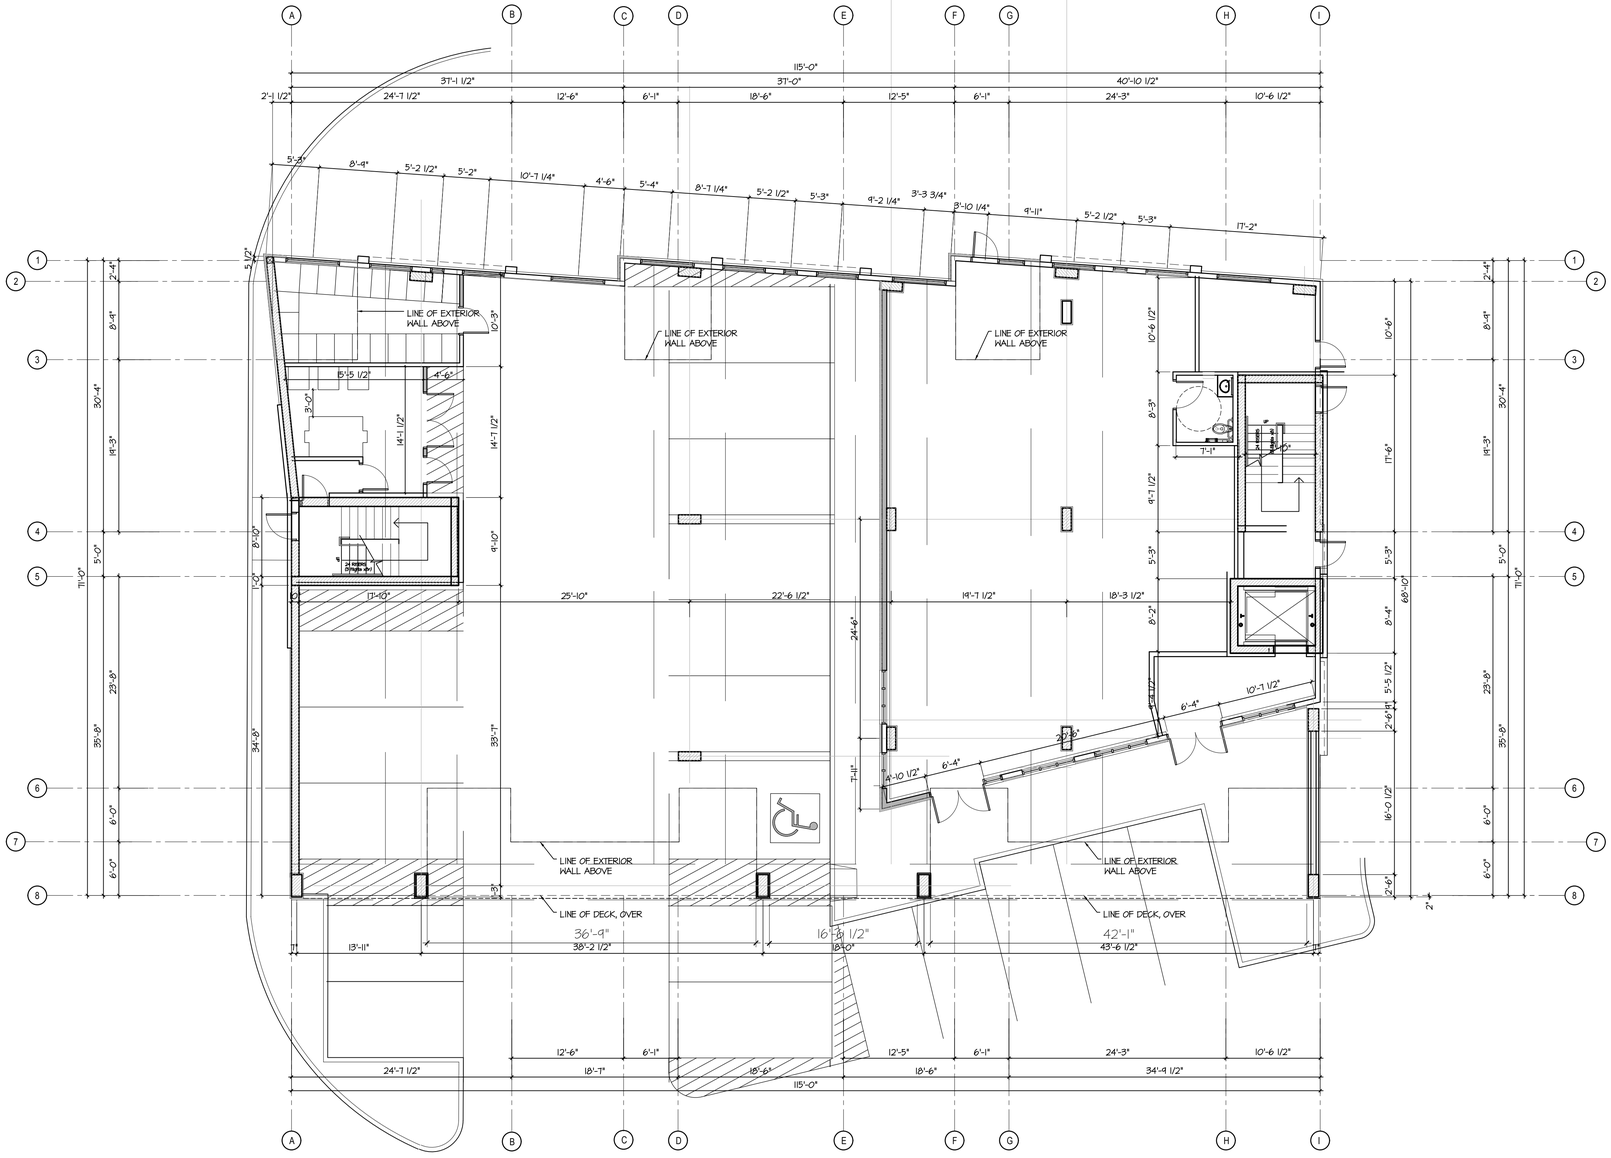

N

GROUND FLOOR PLAN

SCALE: 1/8" = 1'-0"

PROJECT NORTH +16°

REV	DATE	DESCRIPTION
	OCT 17/19	ISSUED FOR CONSULTANTS MTG
03	SEP 26 19	RE-ISSUED FOR DP
02	JULY 11 19	RE-ISSUED FOR DP
01	2019/06/14	ISSUED FOR D.P.

CONSULTANT

CONSULTANT SEAL

CONTRACTOR SHALL VERIFY ALL DIMENSIONS ON SITE. DRAWINGS SHALL NOT BE SCALED.

ARCHITECT

LOVICK SCOTT ARCHITECTS

3707 1ST AVENUE
BURNABY, BC V5C 3V6
ADMIN@LOVICKSCOTT.COM
604 298 3700 WWW.LOVICKSCOTT.COM
MEMBER OF THE AIBC, AAA, SAA, MAA

ARCHITECTURAL SEAL

COPYRIGHT LOVICK SCOTT ARCHITECTS LTD. THIS MATERIAL IS AN INSTRUMENT OF SERVICE AND REMAINS AT ALL TIMES THE EXCLUSIVE PROPERTY OF LOVICK SCOTT ARCHITECTS LTD. REPRODUCTION OR RE-USE IS PROHIBITED WITHOUT THE WRITTEN CONSENT AND NAME OF LOVICK SCOTT ARCHITECTS LTD. INFORMATION SHOWN IS FOR USE ON THE DESIGNATED PROJECT ONLY.

DRAWN BY: RS/AMS
APPROVED: AS

PROJECT

MILLSTREAM DEVELOPMENT
PHASE 2, BUILDING B

707 TREANOR AVE, LANGFORD, B.C.

DRAWING

PLAN
GROUND FLOOR

PROJECT NUMBER: 18-096
DRAWING NUMBER: A1.0

SCALE: 1/8" = 1'-0"

DATE: DECEMBER 2018
REVISION: SEP 26 19

MILLSTREAM BUILDING B 18-096

SECOND FLOOR PLAN

SCALE: 1/8" = 1'-0"

PROJECT NORTH 46°

REV	DATE	DESCRIPTION
	OCT 17/19	ISSUED FOR CONSULTANTS MTG
03	SEP 26 19	RE-ISSUED FOR DP
02	JULY 11 19	RE-ISSUED FOR DP
01	2019/06/14	ISSUED FOR D.P.

CONSULTANT

CONSULTANT SEAL

CONTRACTOR SHALL VERIFY ALL DIMENSIONS ON SITE. DRAWINGS SHALL NOT BE SCALED.

ARCHITECT

LOVICK SCOTT ARCHITECTS

3707 1ST AVENUE
BURNABY, BC V5C 3V6
ADMIN@LOVICKSCOTT.COM
604 298 3700 WWW.LOVICKSCOTT.COM
MEMBER OF THE AIBC, AAA, SAA, MAA

ARCHITECTURAL SEAL

COPYRIGHT LOVICK SCOTT ARCHITECTS LTD. THIS MATERIAL IS AN INSTRUMENT OF SERVICE AND REMAINS AT ALL TIMES THE EXCLUSIVE PROPERTY OF LOVICK SCOTT ARCHITECTS LTD. REPRODUCTION OR RE-USE IS PROHIBITED WITHOUT THE WRITTEN CONSENT AND NAME OF LOVICK SCOTT ARCHITECTS LTD. INFORMATION SHOWN IS FOR USE ON THE DESIGNATED PROJECT ONLY.

DRAWN BY: RS/AMS
APPROVED: AS

PROJECT
MILLSTREAM DEVELOPMENT
PHASE 2, BUILDING B
707 TREANOR AVE, LANGFORD, B.C.

DRAWING
PLAN
SECOND FLOOR

PROJECT NUMBER: 18-096
DRAWING NUMBER: A1.1

SCALE: 1/8" = 1'-0"

DATE: DECEMBER 2018
REVISION: SEP 26 19

MILLSTREAM BUILDING B 18-096

THIRD FLOOR PLAN
SCALE: 1/8" = 1'-0"

PROJECT NORTH +16°

REV	DATE	DESCRIPTION
	OCT 17/19	ISSUED FOR CONSULTANTS MTG
03	SEP 26 19	RE-ISSUED FOR DP
02	JULY 11 19	RE-ISSUED FOR DP
01	2019/06/14	ISSUED FOR D.P.

CONSULTANT

CONSULTANT SEAL

CONTRACTOR SHALL VERIFY ALL DIMENSIONS ON SITE. DRAWINGS SHALL NOT BE SCALED.

ARCHITECT

LOVICK SCOTT ARCHITECTS

3707 1ST AVENUE
BURNABY, BC V5C 3V6
ADMIN@LOVICKSCOTT.COM
604 298 3700 WWW.LOVICKSCOTT.COM
MEMBER OF THE AIBC, AAA, SAA, MAA

ARCHITECTURAL SEAL

COPYRIGHT LOVICK SCOTT ARCHITECTS LTD. THIS MATERIAL IS AN INSTRUMENT OF SERVICE AND REMAINS AT ALL TIMES THE EXCLUSIVE PROPERTY OF LOVICK SCOTT ARCHITECTS LTD. REPRODUCTION OR RE-USE IS PROHIBITED WITHOUT THE WRITTEN CONSENT AND NAME OF LOVICK SCOTT ARCHITECTS LTD. INFORMATION SHOWN IS FOR USE ON THE DESIGNATED PROJECT ONLY.

DRAWN BY: RS/AMS
APPROVED: AS

PROJECT
MILLSTREAM DEVELOPMENT
PHASE 2, BUILDING B
707 TREANOR AVE, LANGFORD, B.C.

DRAWING
PLAN
THIRD FLOOR

PROJECT NUMBER: 18-096
DRAWING NUMBER: A1.2

SCALE: 1/8" = 1'-0"

DATE: DECEMBER 2018
REVISION: SEP 26 19

MILLSTREAM BUILDING B 18-096

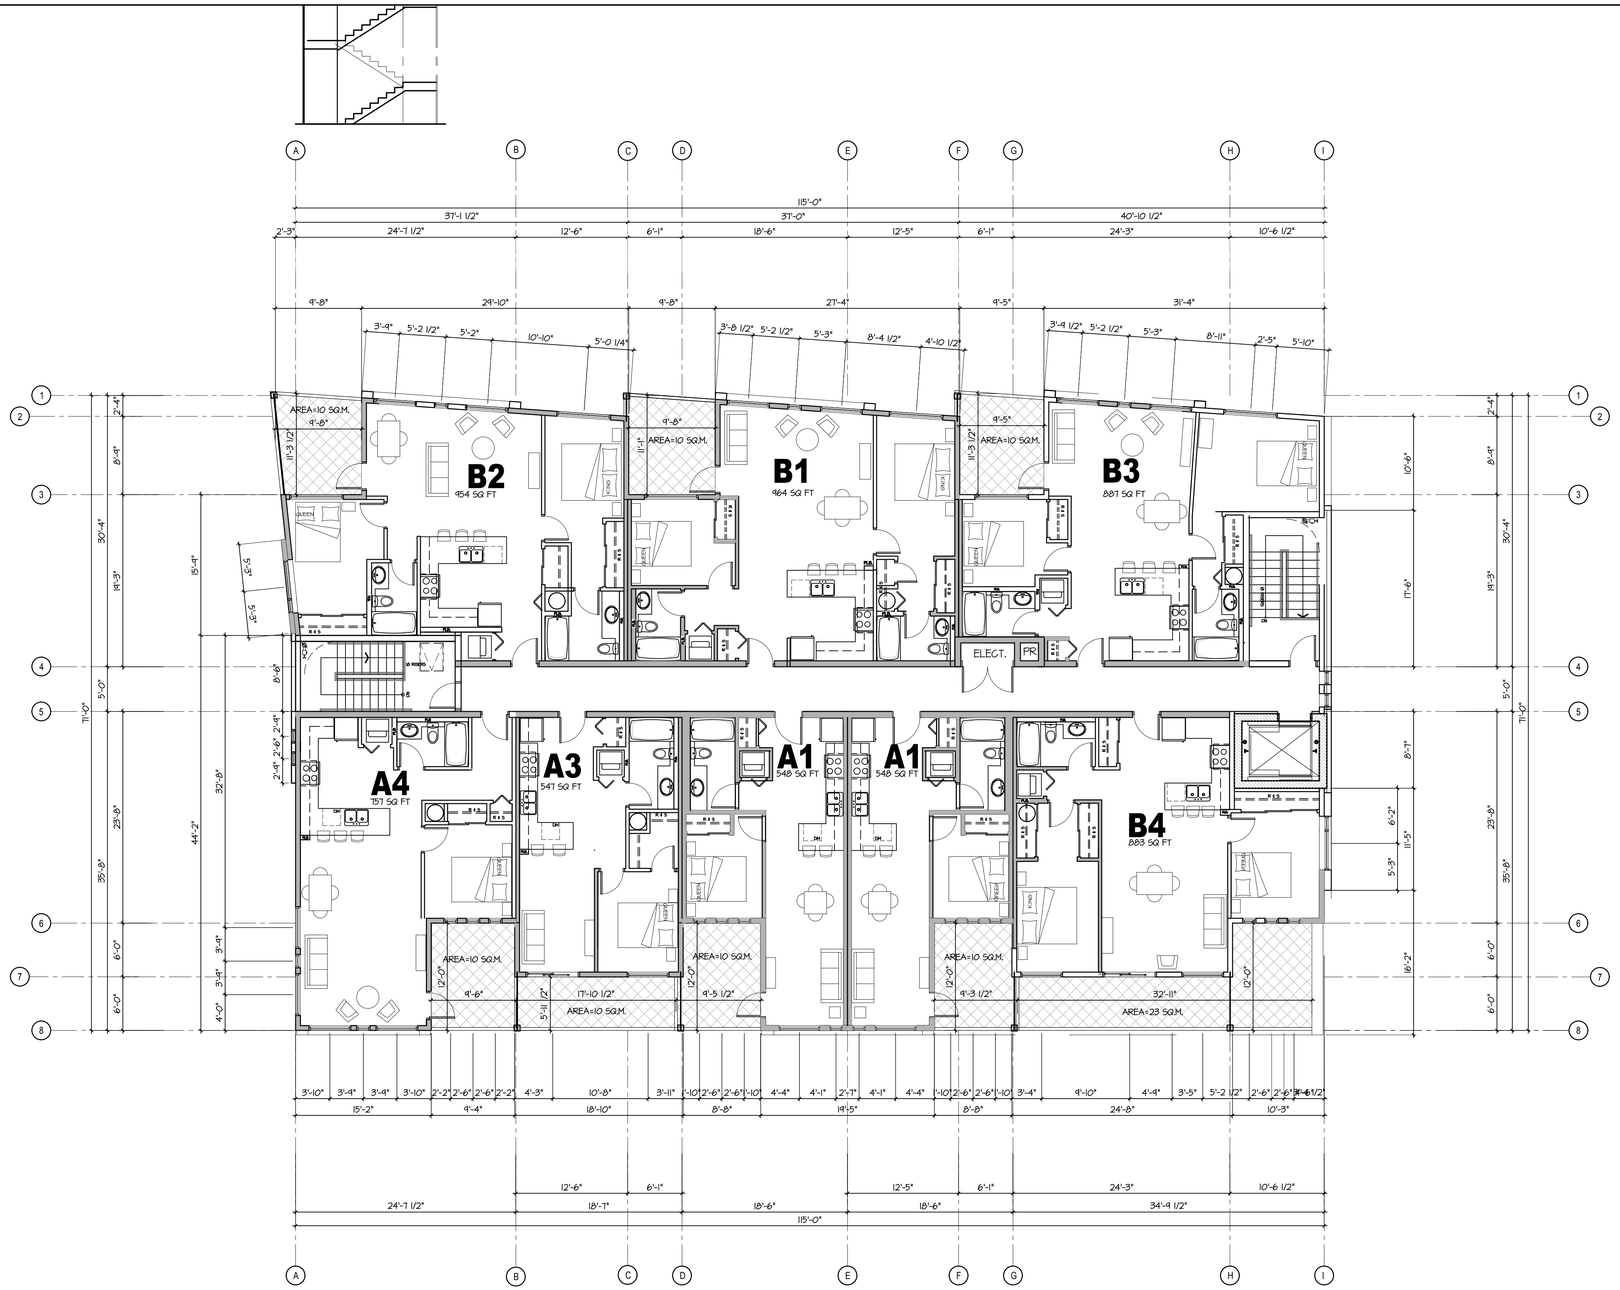

N

FOURTH FLOOR PAN
SCALE: 1/8" = 1'-0"

PROJECT NORTH +16°

REV	DATE	DESCRIPTION
	OCT 17/19	ISSUED FOR CONSULTANTS MTG
03	SEP 26 19	RE-ISSUED FOR DP
02	JULY 11 19	RE-ISSUED FOR DP
01	2019/06/14	ISSUED FOR D.P.

CONSULTANT

CONSULTANT SEAL

CONTRACTOR SHALL VERIFY ALL DIMENSIONS ON SITE. DRAWINGS SHALL NOT BE SCALED.

ARCHITECT

LOVICK SCOTT ARCHITECTS

3707 1ST AVENUE
BURNABY, BC V5C 3V6
ADMIN@LOVICKSCOTT.COM
604 298 3700 WWW.LOVICKSCOTT.COM
MEMBER OF THE AIBC, AAA, SAA, MAA

ARCHITECTURAL SEAL

COPYRIGHT LOVICK SCOTT ARCHITECTS LTD. THIS MATERIAL IS AN INSTRUMENT OF SERVICE AND REMAINS AT ALL TIMES THE EXCLUSIVE PROPERTY OF LOVICK SCOTT ARCHITECTS LTD. REPRODUCTION OR RE-USE IS PROHIBITED WITHOUT THE WRITTEN CONSENT AND NAME OF LOVICK SCOTT ARCHITECTS LTD. INFORMATION SHOWN IS FOR USE ON THE DESIGNATED PROJECT ONLY.

DRAWN BY: RS/AMS
APPROVED: AS

PROJECT
MILLSTREAM DEVELOPMENT
PHASE 2, BUILDING B
707 TREANOR AVE, LANGFORD, B.C.

DRAWING
PLAN
FOURTH FLOOR

PROJECT NUMBER: 18-096
DRAWING NUMBER: A1.3

SCALE: 1/8" = 1'-0"

DATE: DECEMBER 2018
REVISION: SEP 26 19

MILLSTREAM BUILDING B 18-096

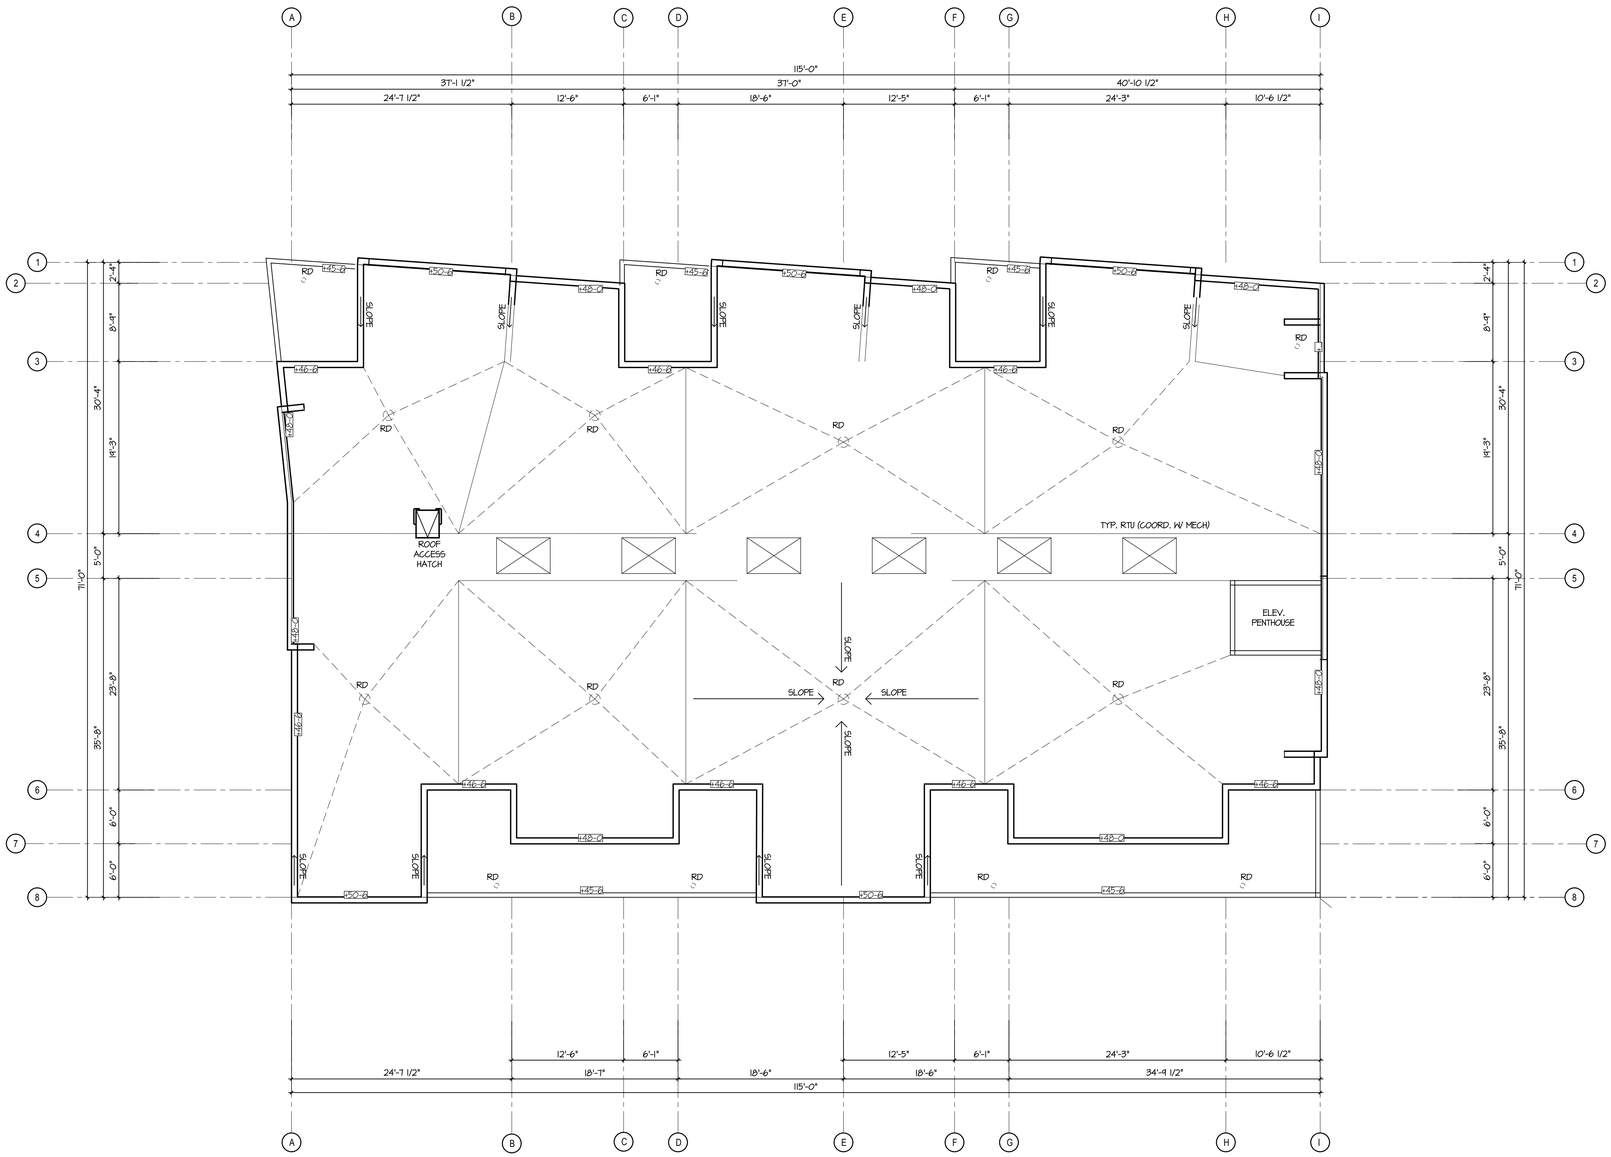

N

ROOF PLAN
SCALE: 1/8" = 1'-0"

PROJECT NORTH +16°

REV	DATE	DESCRIPTION
	OCT 17/19	ISSUED FOR CONSULTANTS MTG
03	SEP 26 19	RE-ISSUED FOR DP
02	JULY 11 19	RE-ISSUED FOR DP
01	2019/06/14	ISSUED FOR D.P.

CONSULTANT

CONSULTANT SEAL

CONTRACTOR SHALL VERIFY ALL DIMENSIONS ON SITE. DRAWINGS SHALL NOT BE SCALED.

ARCHITECT

LOVICK SCOTT ARCHITECTS

3707 1ST AVENUE
BURNABY, BC V5C 3V6
ADMIN@LOVICKSCOTT.COM
604 298 3700 WWW.LOVICKSCOTT.COM
MEMBER OF THE AIBC, AAA, SAA, MAA

ARCHITECTURAL SEAL

COPYRIGHT LOVICK SCOTT ARCHITECTS LTD. THIS MATERIAL IS AN INSTRUMENT OF SERVICE AND REMAINS AT ALL TIMES THE EXCLUSIVE PROPERTY OF LOVICK SCOTT ARCHITECTS LTD. REPRODUCTION OR RE-USE IS PROHIBITED WITHOUT THE WRITTEN CONSENT AND NAME OF LOVICK SCOTT ARCHITECTS LTD. INFORMATION SHOWN IS FOR USE ON THE DESIGNATED PROJECT ONLY.

DRAWN BY: RS
APPROVED: AS

PROJECT
MILLSTREAM DEVELOPMENT
PHASE 2, BUILDING B
707 TREANOR AVE, LANGFORD, B.C.

DRAWING
PLAN
ROOF PLAN

PROJECT NUMBER: 18-096
DRAWING NUMBER: A1.4

SCALE: 1/8" = 1'-0"

DATE: DECEMBER 2018
REVISION: SEP 26 19

MILLSTREAM BUILDING B 18-096